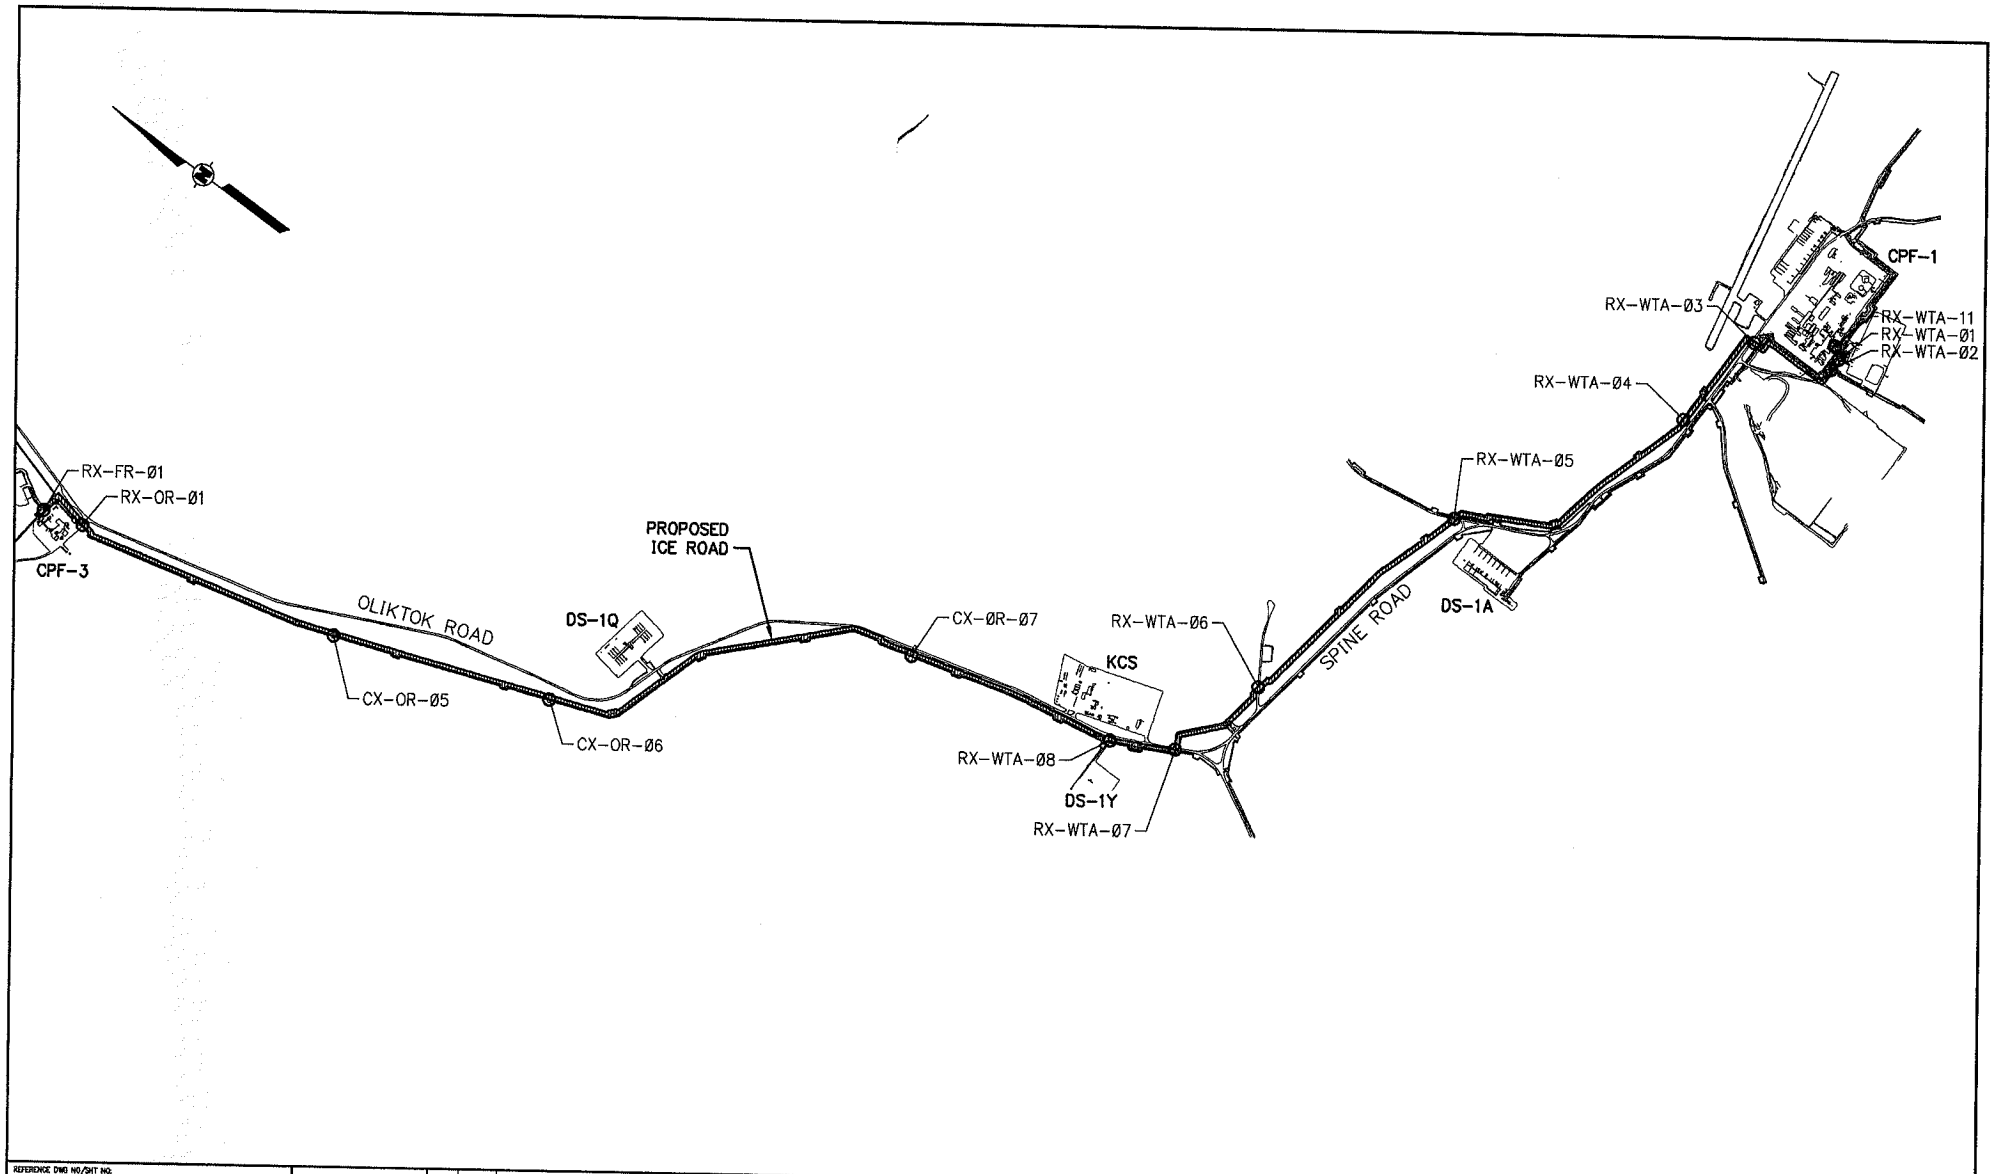

REFERENCE DWG NO/SHT NO.

REV	DATE	REVISIONS	BY	CHK	CAD ENGR	ENGR ENGR	CLIENT APP

Baker

Michael Baker Jr., Inc.
A Unit of Michael Baker Corporation
4601 Business Park Blvd., Suite 42
Anchorage, Alaska 99503
Phone: (907) 273-1600
Fax: (907) 273-1699

CPAI KRU ULSD PIPELINE
PROPOSED ICED ROAD

CADD FILE NO.	DATE	SCALE	DRAWN	DESIGN	CHECKED	APPROVAL
108745-F001	10/16/06	NONE	RFH	DSY		

JOB NO.	DRAWING NO.	SHEET	REV
108745		OF	